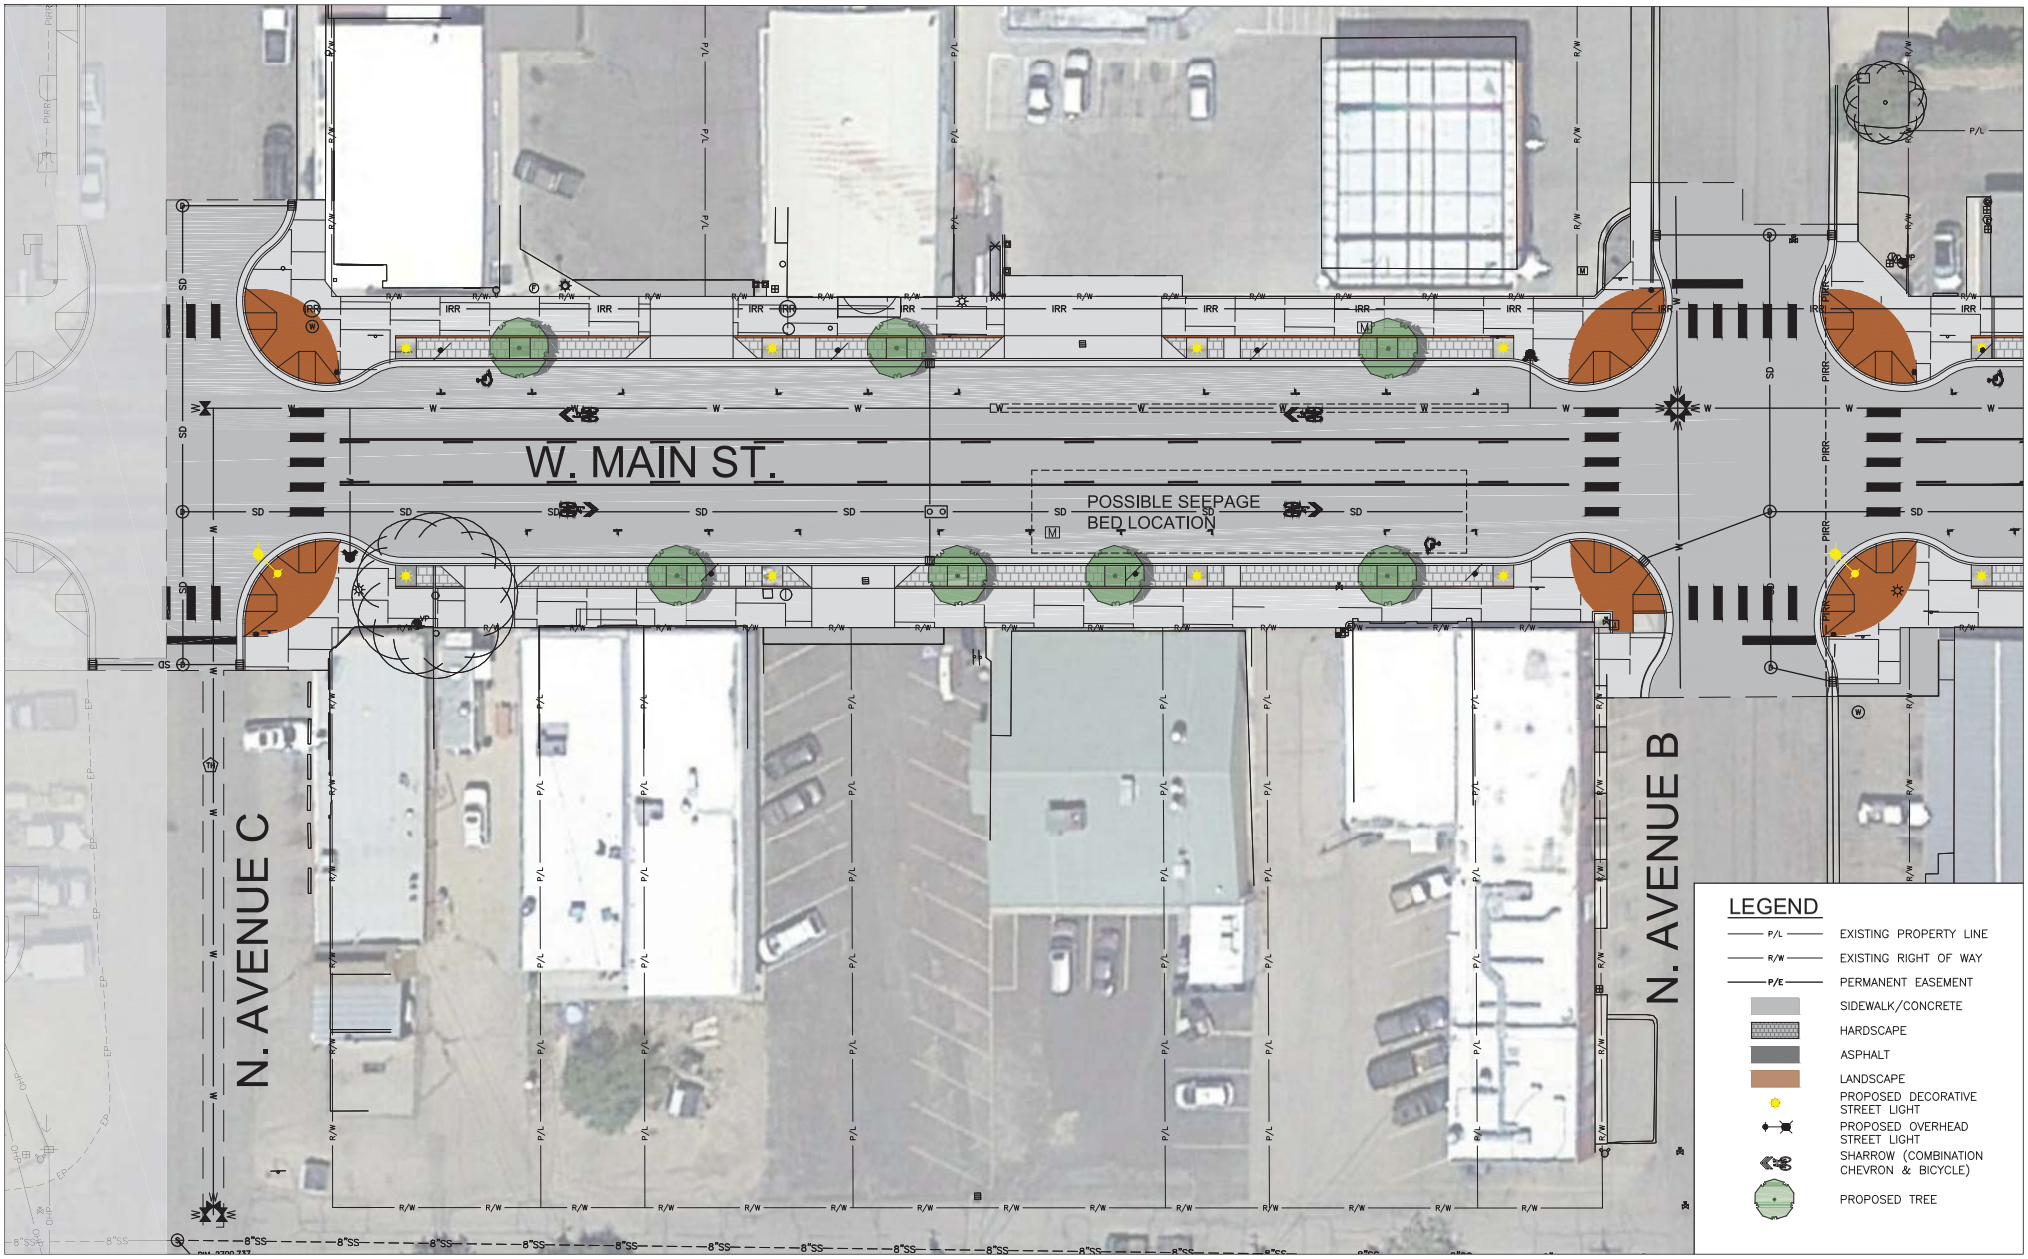
W. MAIN ST.
POSSIBLE SEEPAGE BED LOCATION
N. AVENUE C
N. AVENUE B
LEGEND
P/L EXISTING PROPERTY LINE
R/W EXISTING RIGHT OF WAY
P/E PERMANENT EASEMENT
SIDEWALK/CONCRETE
HARDSCAPE
ASPHALT
LANDSCAPE
PROPOSED DECORATIVE STREET LIGHT
PROPOSED OVERHEAD STREET LIGHT
SHARROW (COMBINATION CHEVRON & BICYCLE)
PROPOSED TREE

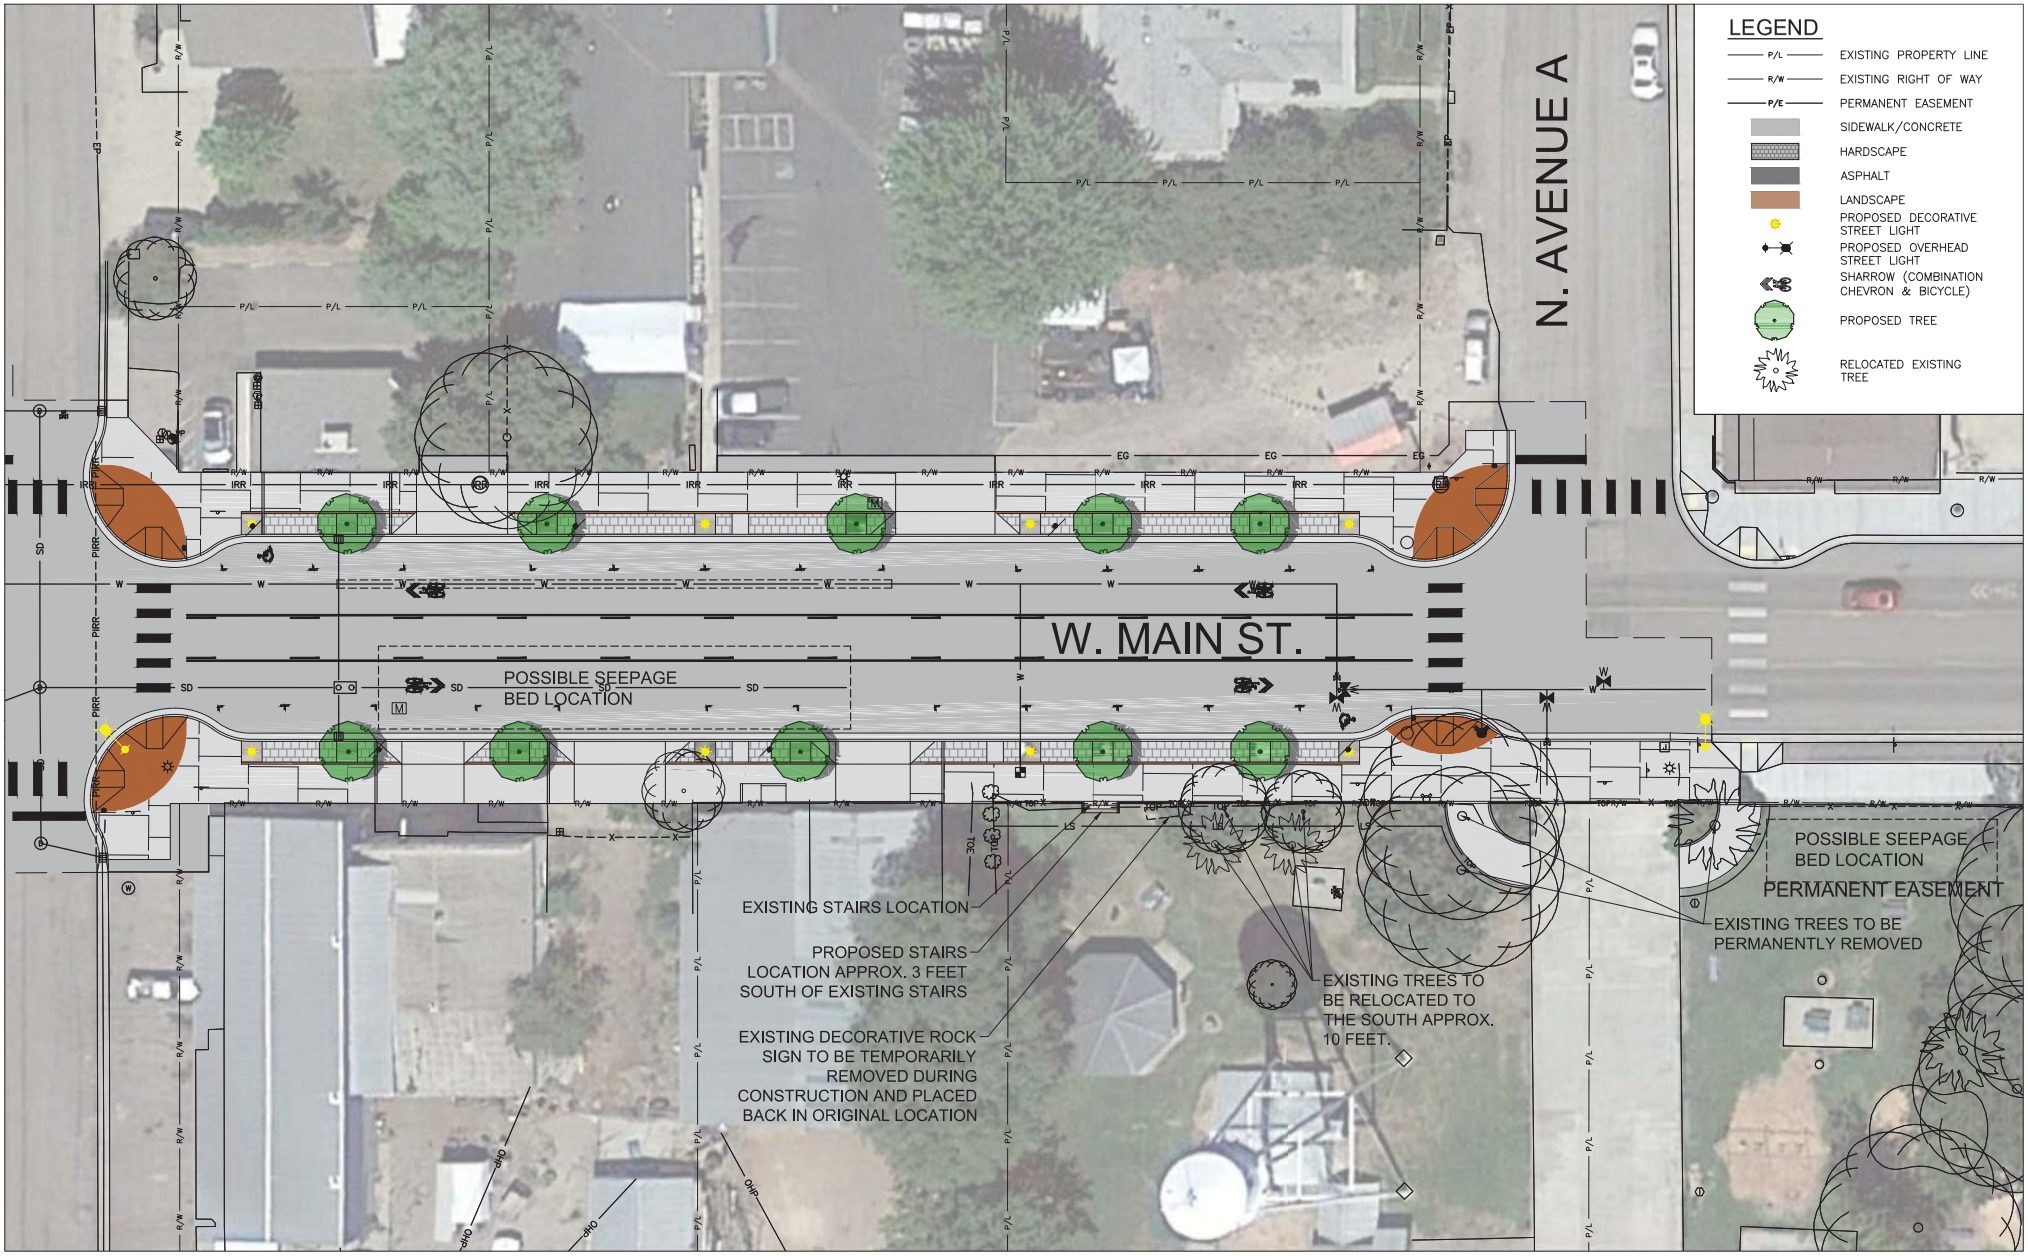
LEGEND
P/L EXISTING PROPERTY LINE
R/W EXISTING RIGHT OF WAY
P/E PERMANENT EASEMENT
SIDEWALK/CONCRETE
HARDSCAPE
ASPHALT
LANDSCAPE
PROPOSED DECORATIVE STREET LIGHT
PROPOSED OVERHEAD STREET LIGHT
SHARROW (COMBINATION CHEVRON & BICYCLE)
PROPOSED TREE
RELOCATED EXISTING TREE
N. AVENUE A
W. MAIN ST.
POSSIBLE SEEPAGE BED LOCATION
POSSIBLE SEEPAGE BED LOCATION
PERMANENT EASEMENT
EXISTING STAIRS LOCATION
PROPOSED STAIRS LOCATION APPROX. 3 FEET SOUTH OF EXISTING STAIRS
EXISTING DECORATIVE ROCK SIGN TO BE TEMPORARILY REMOVED DURING CONSTRUCTION AND PLACED BACK IN ORIGINAL LOCATION
EXISTING TREES TO BE RELOCATED TO THE SOUTH APPROX. 10 FEET.
EXISTING TREES TO BE PERMANENTLY REMOVED